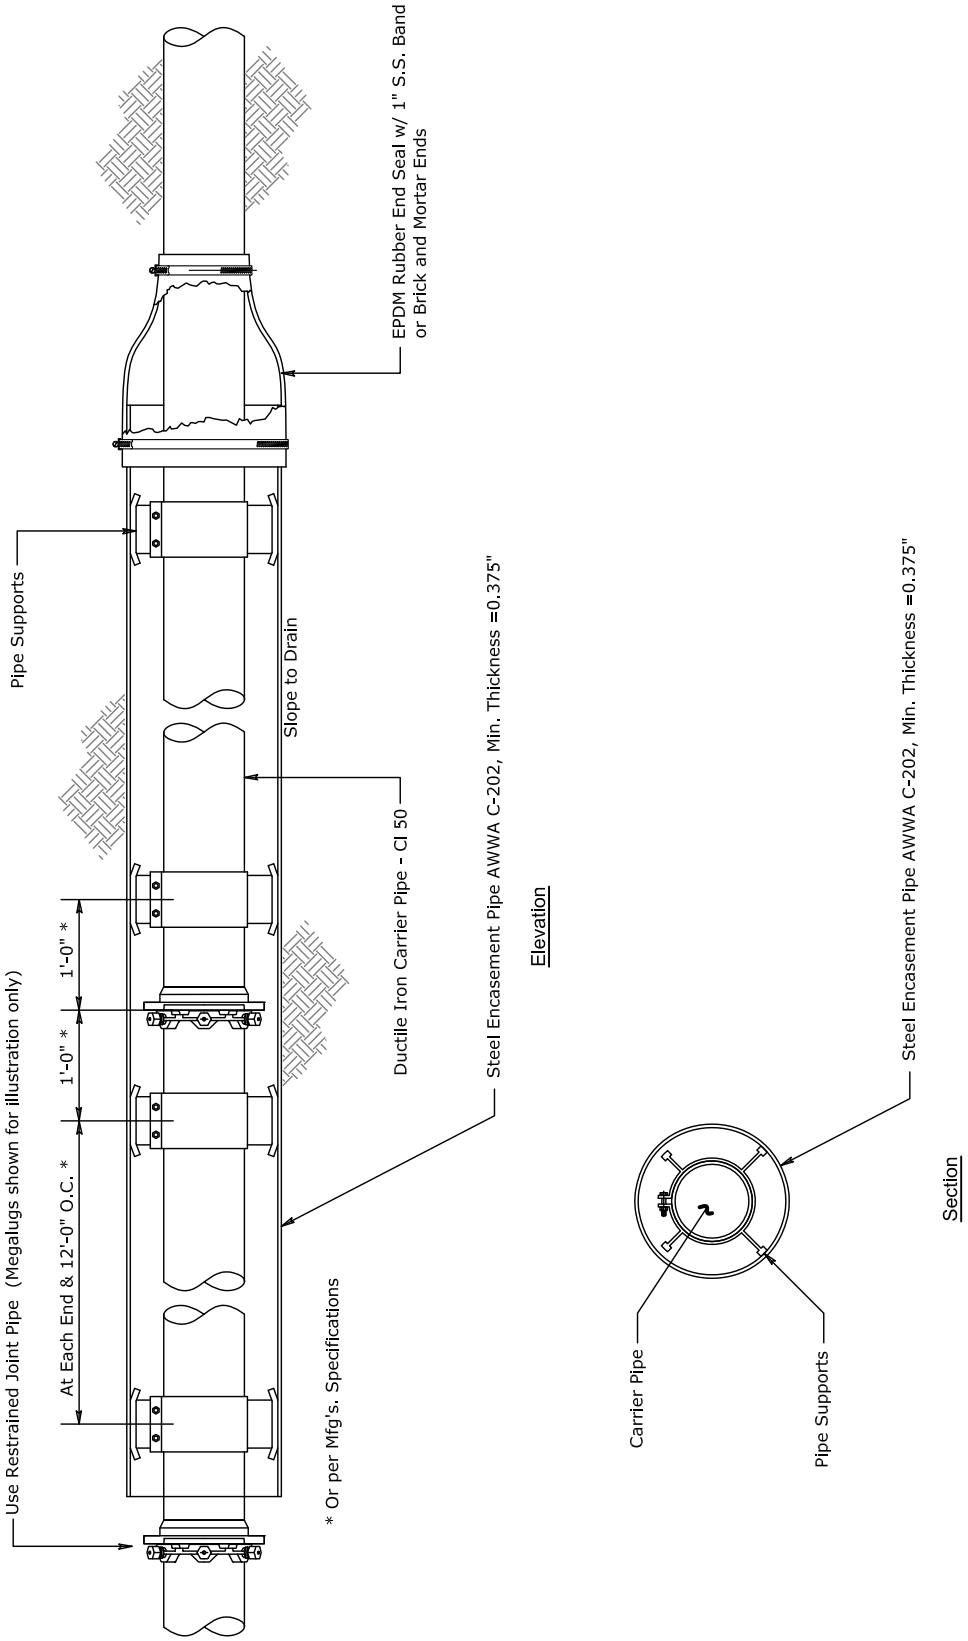

Encasement Pipe

City of Sanford Engineering Dept - P.O. Box 3729 - Sanford, NC 27331

Dwg. No.	SD-S-005
Date:	07/10/14
Scale:	Not To Scale
Drawn By:	Staff